Do not scale off this drawing. All dimensions to be checked on site prior to manufacture and construction. This drawing is the property of TUW Designs Ltd and should not be reproduced without permission.
All discrepancies to be brought to the attention of the designer immediately.
This drawing to be read in conjunction with the specification / bill of quantities and related drawings.

REVISIONS

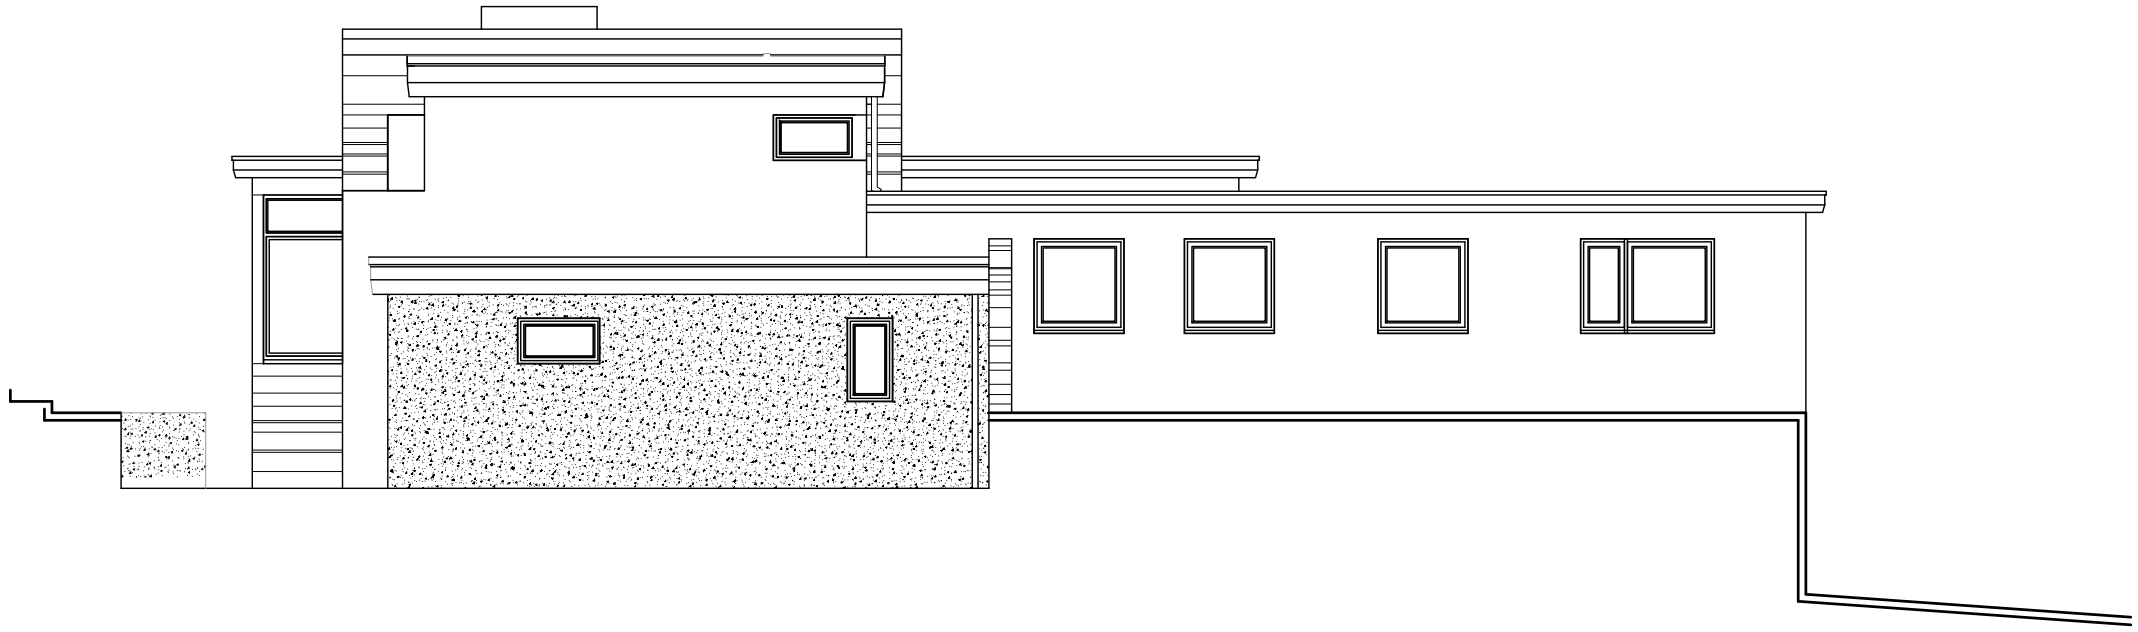

Existing Elevation

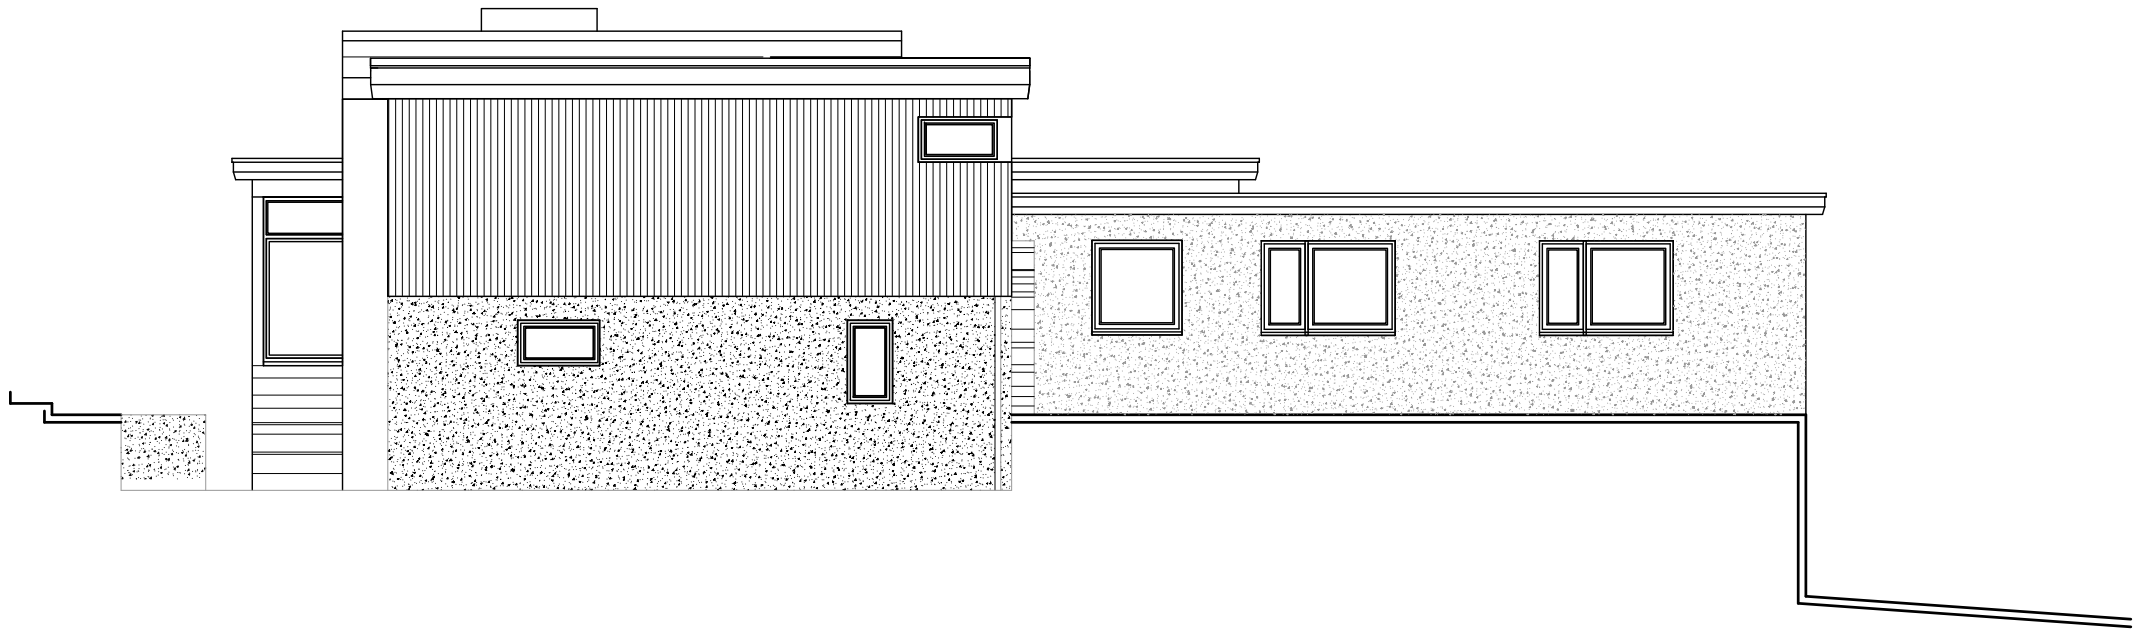

Proposed Elevation

PRELIMINARY

Mere Mill
Mereside Road
Mere
WA16 6QT

t. 01565 830030
f. 01565 830044
e. info@tuwdesigns.co.uk

CLIENTS DETAILS
Rob Fairhurst

PROJECT DETAILS
20 Pepper Street

DRAWING TITLE
Existing and Proposed LHS Elevations

DRAWN BY	CHECKED BY
LS	
DATE	SCALE
21.01.21	1:100 @ A3

DRAWING NO	REVISION
EL04 - 01	.

COPYRIGHT © TUW Designs Ltd. 2016